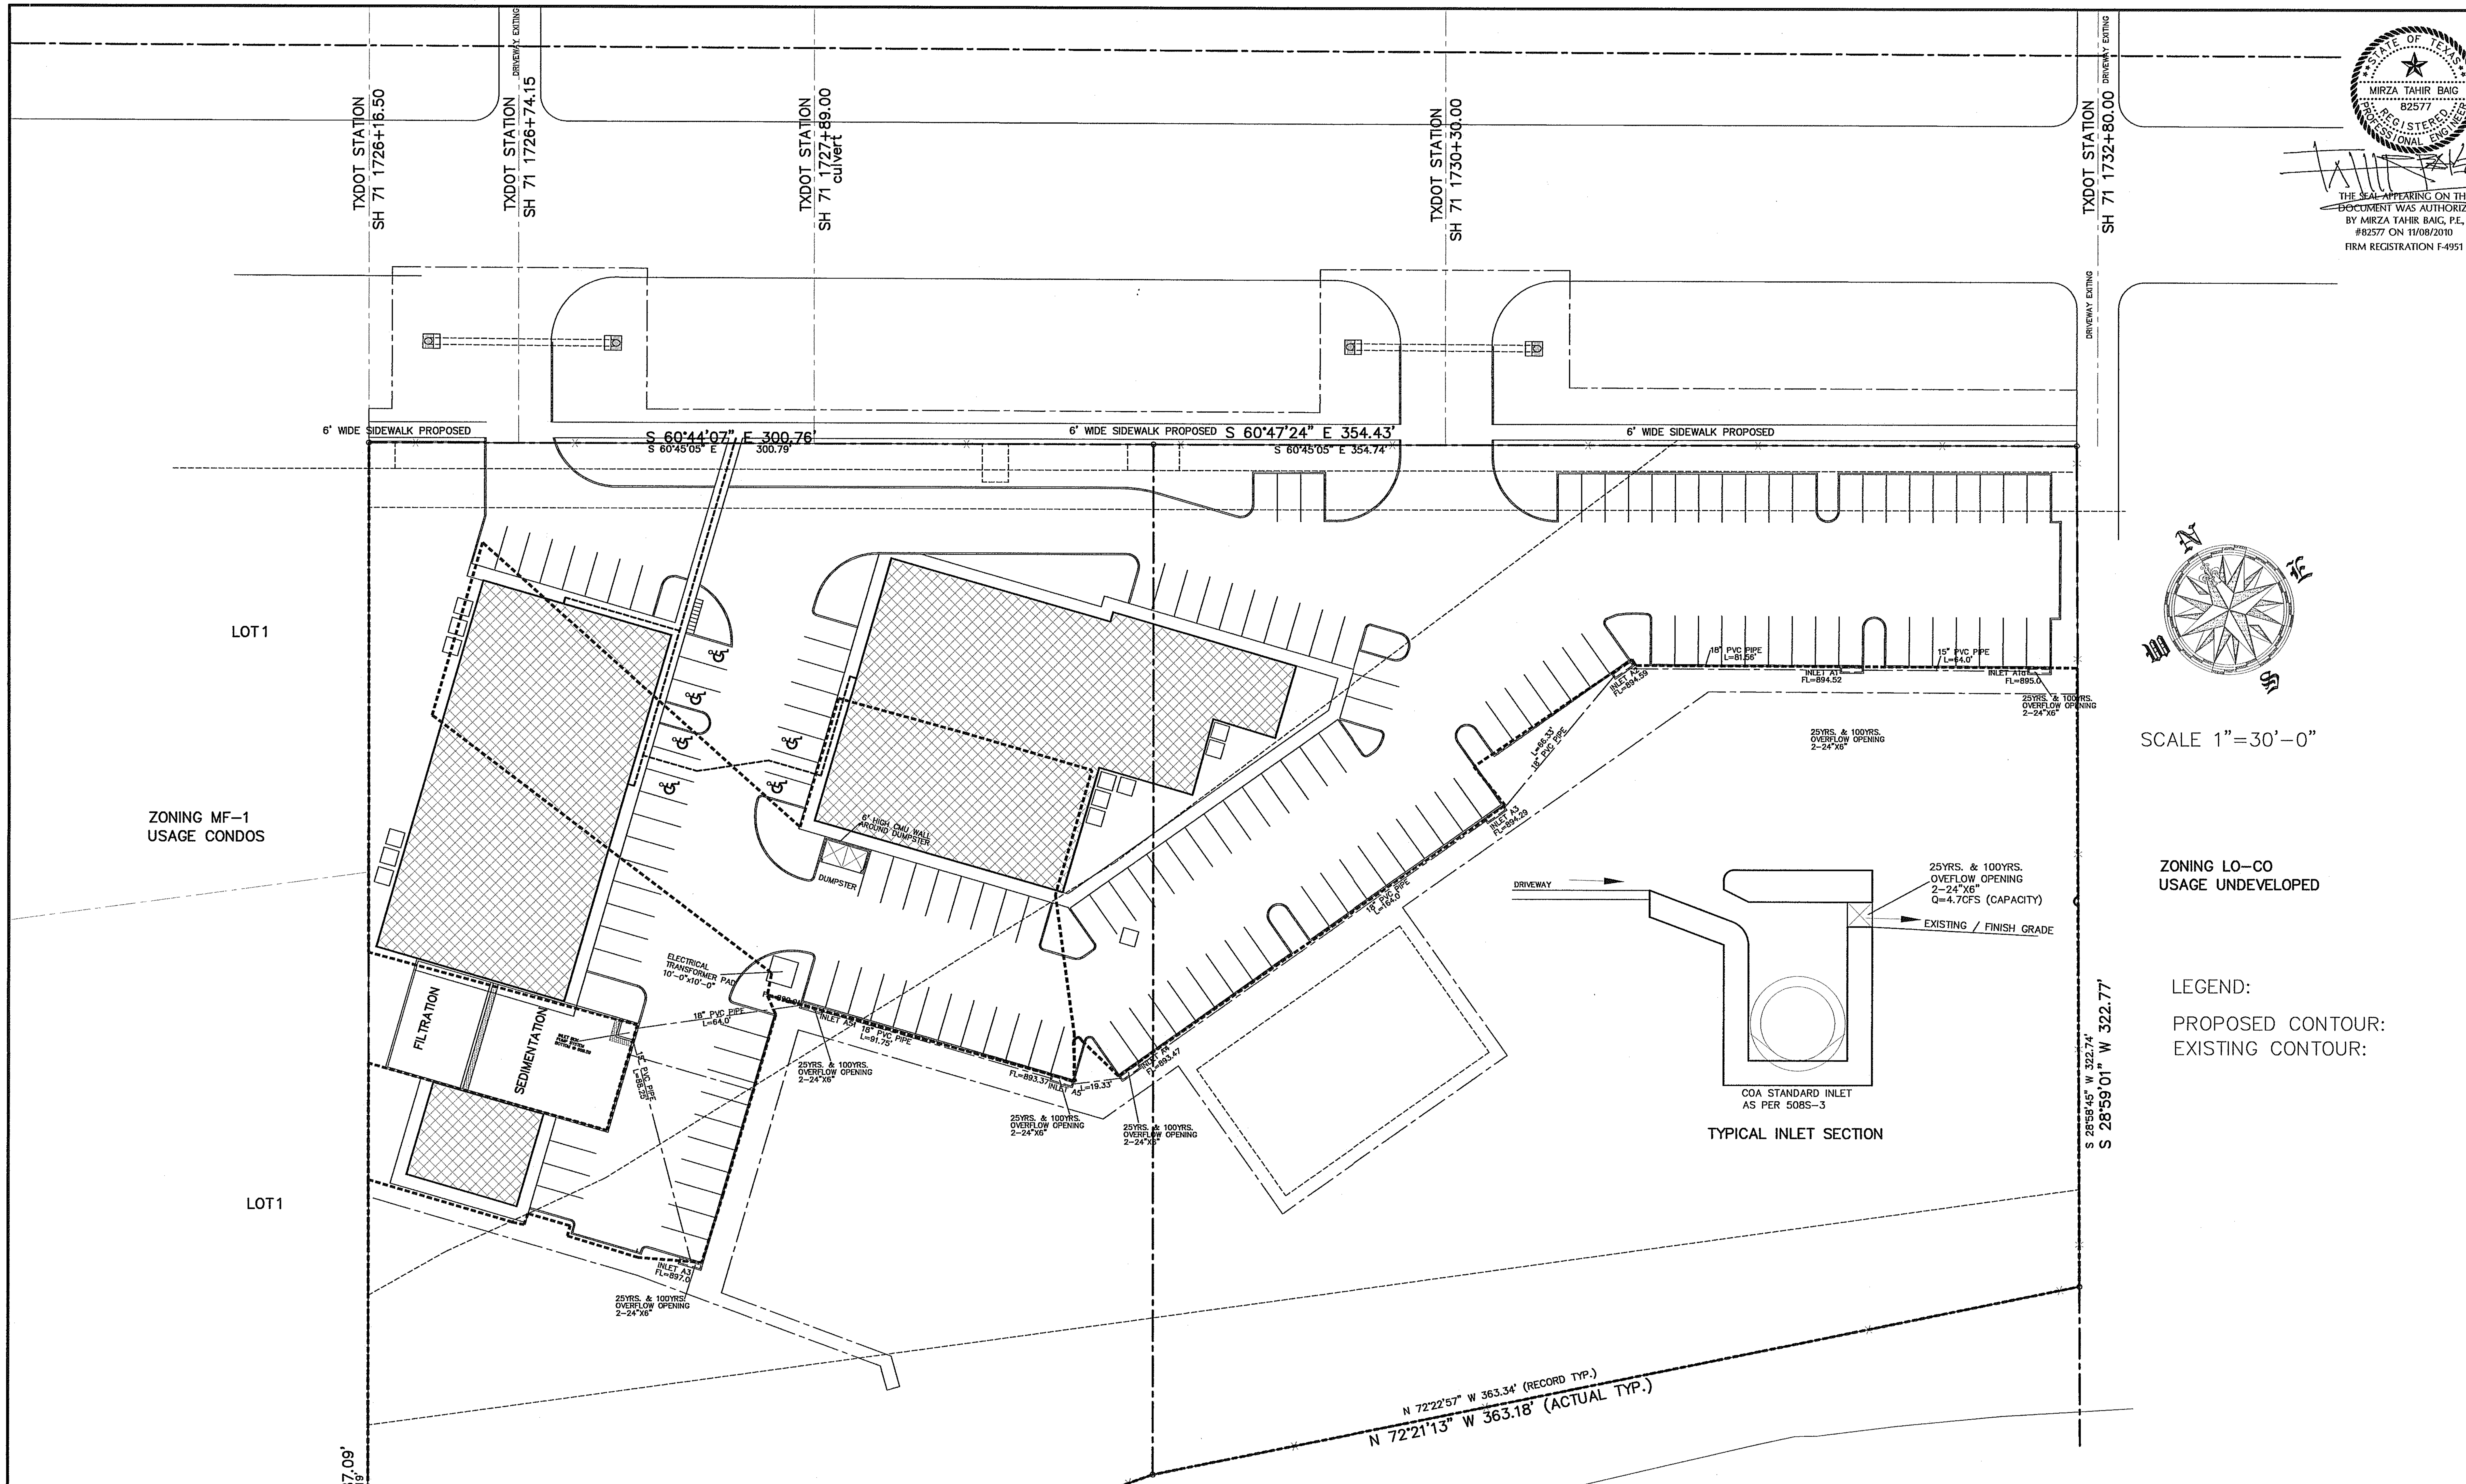

CASE NO: SP-2009-0336C

SITE PLAN APPROVAL SHEET 6 OF 28

FILE NUMBER ______ APPLICATION DATE ______

APPROVED BY COMMISSION ON ______ UNDER SECTION ______ OF

CHAPTER ______ OF THE CITY OF AUSTIN CODE.

EXPIRATION DATE (25-5-81, LDC) ______ CASE MANAGER ______

PROJECT EXPIRATION DATE (ORD#970905-A) ______ DWPZ ______ DDZ ______

Director, Watershed Protection and Development Review
RELEASED FOR GENERAL COMPLIANCE: ______ ZONING: ______

REV. 1 ______ CORRECTION 1 ______
REV. 2 ______ CORRECTION 2 ______
REV. 3 ______ CORRECTION 3 ______

Final Plat must be recorded by the project expiration date, if applicable,Subsequent Site Plans which do not comply with the code current at the time of filing, and all required building permits and/or a notice of construction(if a building permit is not required), must also be approved prior to the Project Expiration Date.

THIS DRAWING AS AN INSTRUMENT OF SERVICE IS AND SHALL REMAIN THE PROPERTY OF THE PSCE, INC. AND SHALL NOT BE REDRAWN, REPRODUCED IN ANY MANNER, OR REUSED FOR CONSTRUCTION WITHOUT THE WRITTEN PERMISSION OF THE PSCE, INC. ALL RIGHTS RESERVED. CONTRACTOR SHALL VERIFY ALL DIMENSIONS AND EXISTING CONDITIONS AT THE SITE BEFORE PROCEEDING WITH EACH PHASE OF HIS WORK AND BE RESPONSIBLE FOR SAME. NO WARRANTY, EXPRESSED OR IMPLIED, IS EITHER OR INTENDED. THE LIMIT OF LIABILITY SHALL NOT EXCEED THE FEE PAID FOR THESE PLANS.

Revision	Description	Date	Drawn
6			
5			
4			
3			
2	ISSUED FOR APPROVAL	11/08/10	
1	ISSUED FOR APPROVAL	10/20/10	
0	ISSUED FOR APPROVAL	08/16/10	

PROFESSIONAL STRUCIVIL ENGINEERS, INC.
CONSULTING CIVIL AND STRUCTURAL ENGINEERS
12710 RESEARCH BLVD., SUITE 390, AUSTIN, TX 78759 | TEL 512.238.6422 | FAX 512.238.8096

Project : MASJID IBRAHIM
8521 WEST STATE HWY. 71
AUSTIN, TEXAS 78736

Title : STORM SEWER PLAN

PROJECT 28085

SHEET 6 OF 28